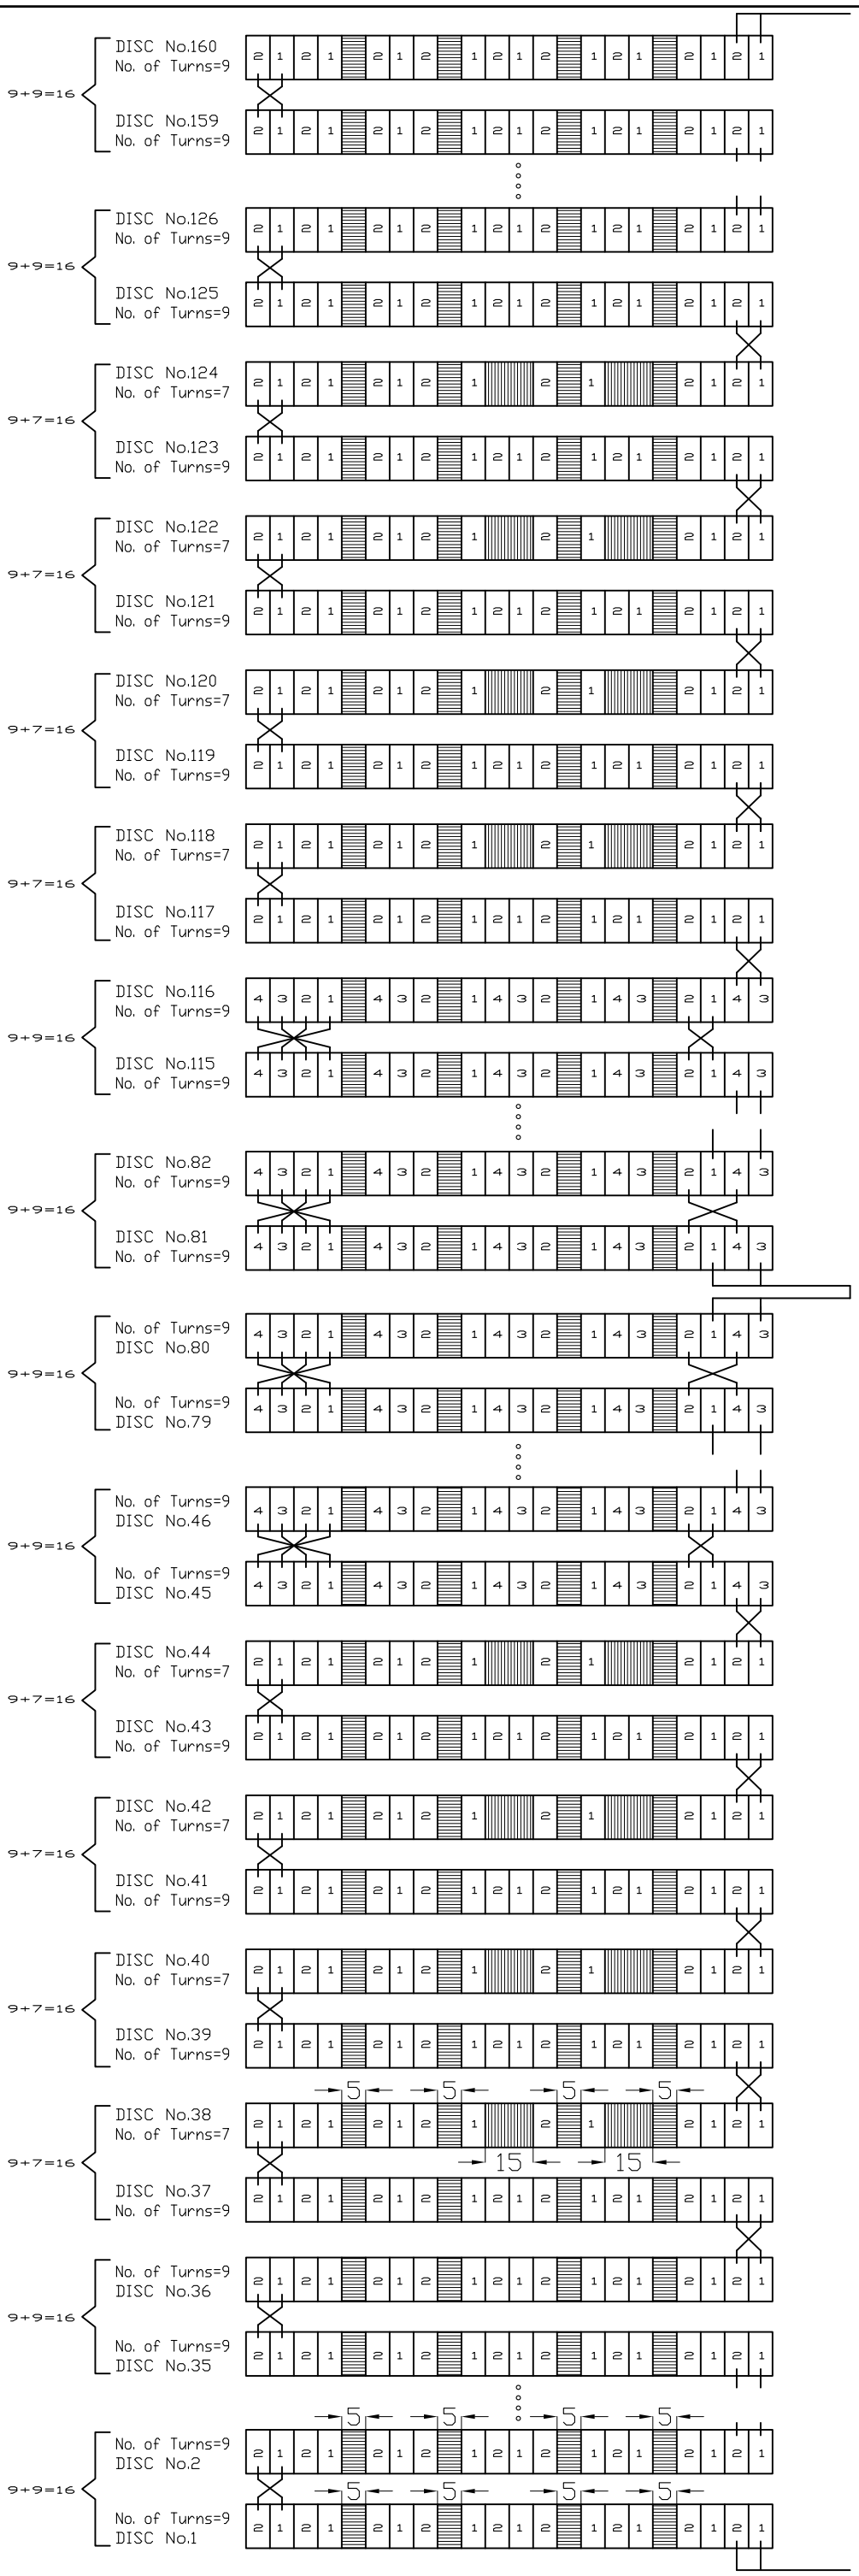


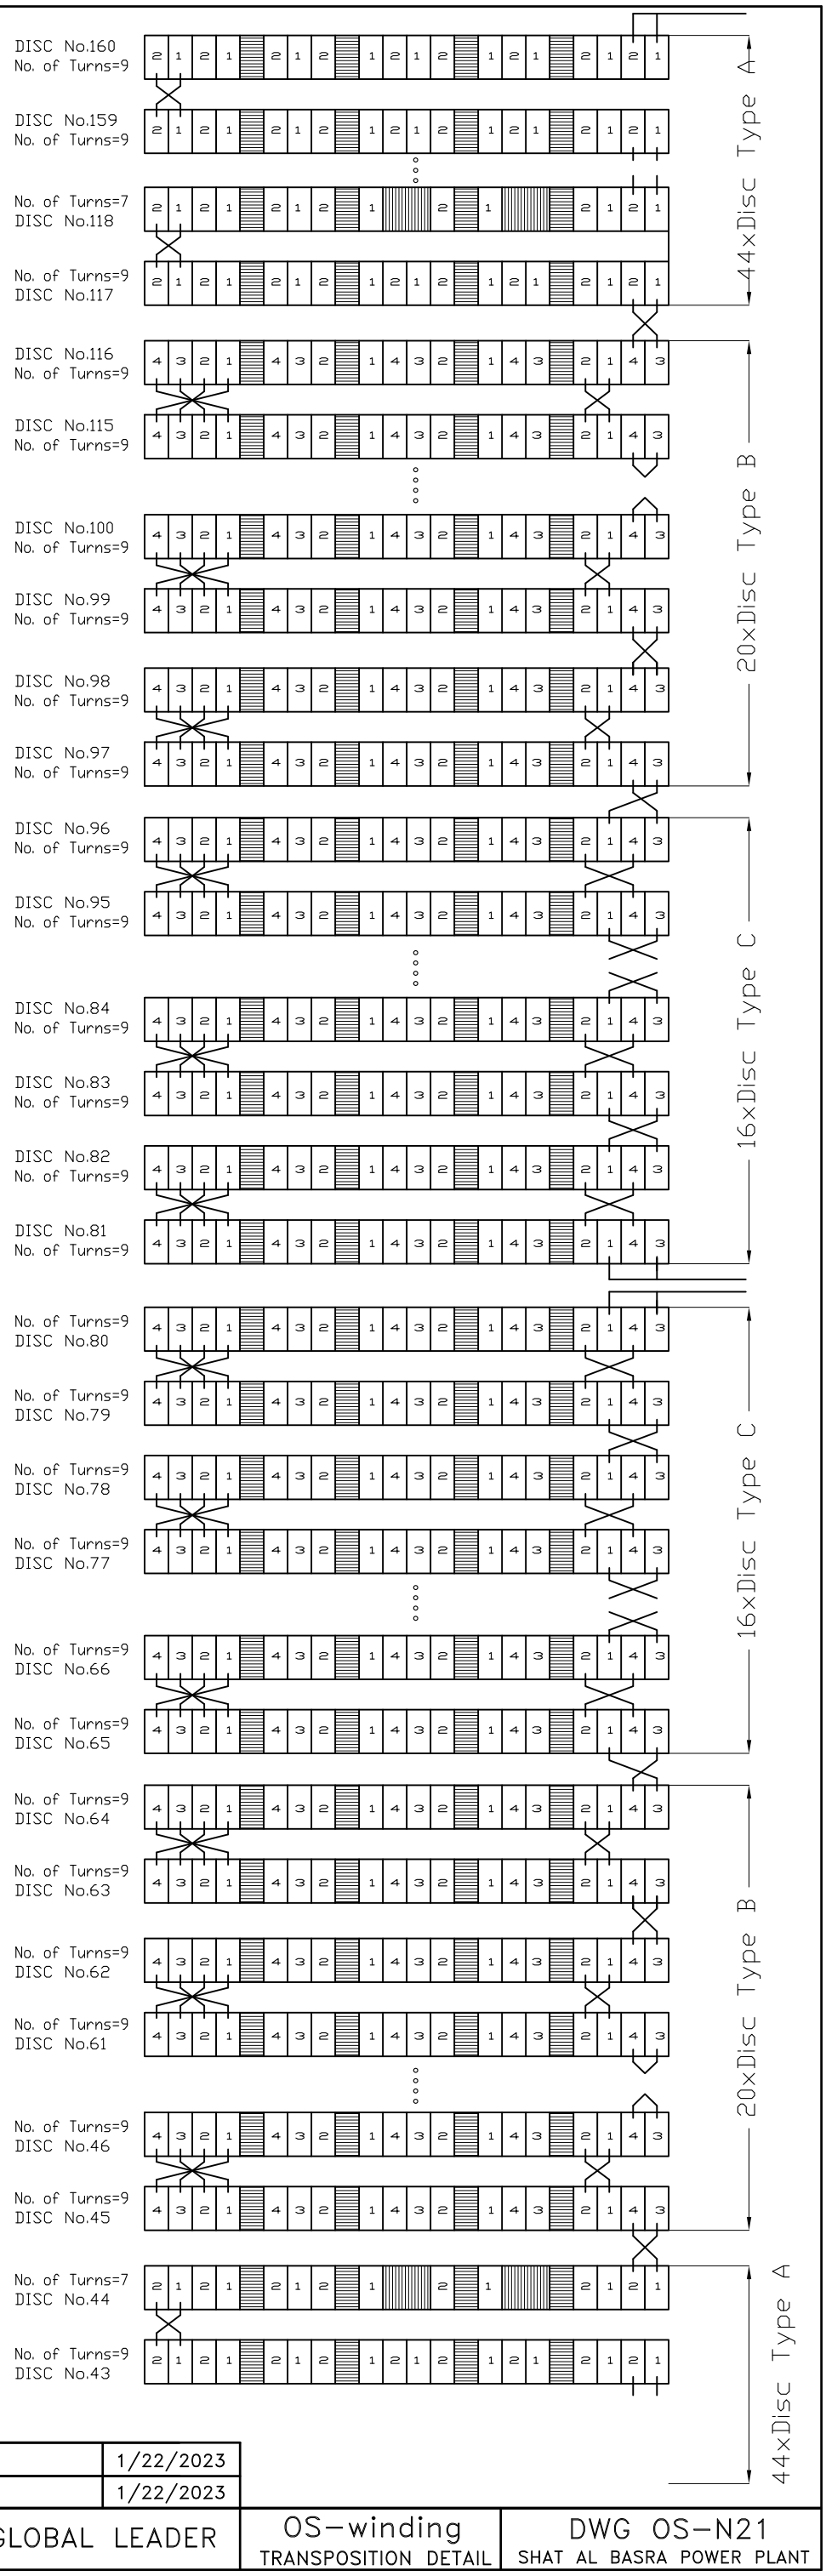


| | | |
|---|---|---|
| DRAWN | | 1/22/2023 |
| CHECK | | 1/22/2023 |

GLOBAL LEADER

OS-winding
TRANSPOSITION DETAIL

DWG OS-N21
SHAT AL BASRA POWER PLANT